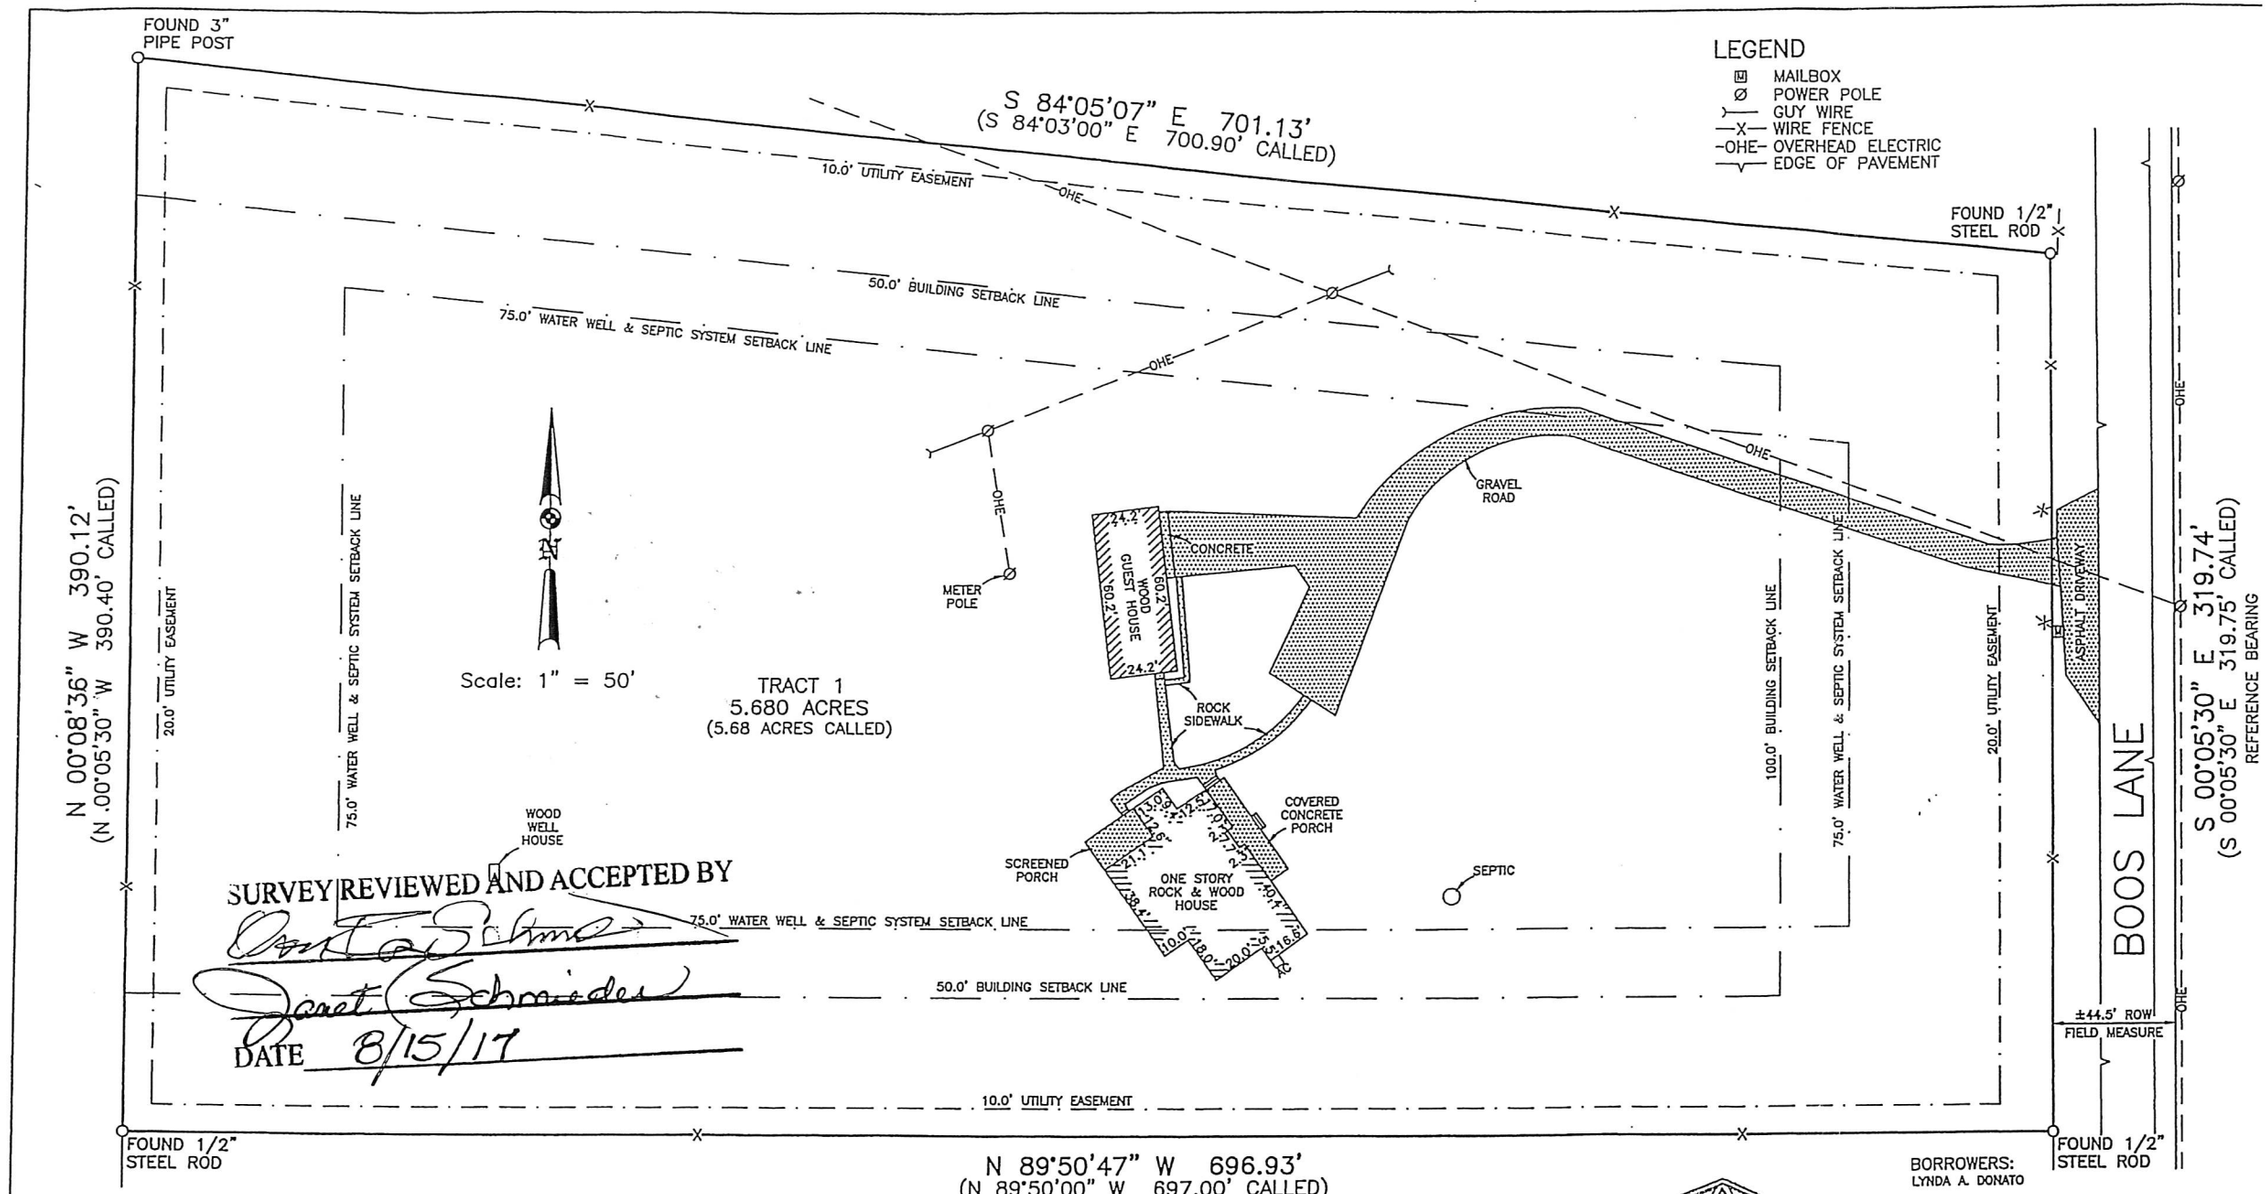

SURVEY REVIEWED AND ACCEPTED BY

DATE 8/15/17

ADDRESS:
842 BOOS LANE

NOTE:
1) BASIS OF BEARING WAS ESTABLISHED FROM THE STREET BEARING ALONG BOOS LANE ON THE BELOW REFERENCED PLAT.

HILL COUNTRY LAND SURVEYING CO.
110 NORTH MILAM, SUITE C
FREDERICKSBURG, TEXAS 78624
PHONE: (830) 990-2665

REFERENCES:
VOLUME 219 PAGE 610-617 R.P.R.
VOLUME 262 PAGE 865-883 R.P.R.
VOLUME 38 PAGE 36-37 D.R.
VOLUME 85 PAGE 245-246 D.R.
VOLUME 89 PAGE 613-614 D.R.
VOLUME 142 PAGE 233-235 D.R.
VOLUME 169 PAGE 679-680 D.R.
VOLUME 223 PAGE 197-198 D.R.
VOLUME 2 PAGE 4 P.R.
VOLUME 245 PAGE 888-889 R.P.R.
VOLUME 284 PAGE 337-338 R.P.R.

PLAT SHOWING: TRACT 1, OAK WOOD FOREST SUBDIVISION, RECORDED IN VOLUME 2, PAGE 4, PLAT RECORDS, GILLESPIE COUNTY, TEXAS.

STATE OF TEXAS
REGISTERED
BRAD BRYAN SPENRATH
5357
PROFESSIONAL
LAND SURVEYOR

BORROWERS:
LYNDA A. DONATO

I HEREBY CERTIFY THAT THIS SURVEY WAS MADE ON THE GROUND, THAT THIS PLAT CORRECTLY REPRESENTS THE FACTS FOUND AT THE TIME OF THIS SURVEY AND THAT THERE ARE NO VISIBLE EASEMENTS OR ENCROACHMENT OF IMPROVEMENTS EXCEPT AS SHOWN HEREON.

BRAD BRYAN SPENRATH
REGISTERED PROFESSIONAL LAND SURVEYOR

5357
TEXAS REGISTRATION NO.

DATE: 16 SEPTEMBER 2004 JOB #: 04-52